Highway 401 Technically Preferred Drainage Plan

Highway 401 Planning Study - Brockville

LEGEND
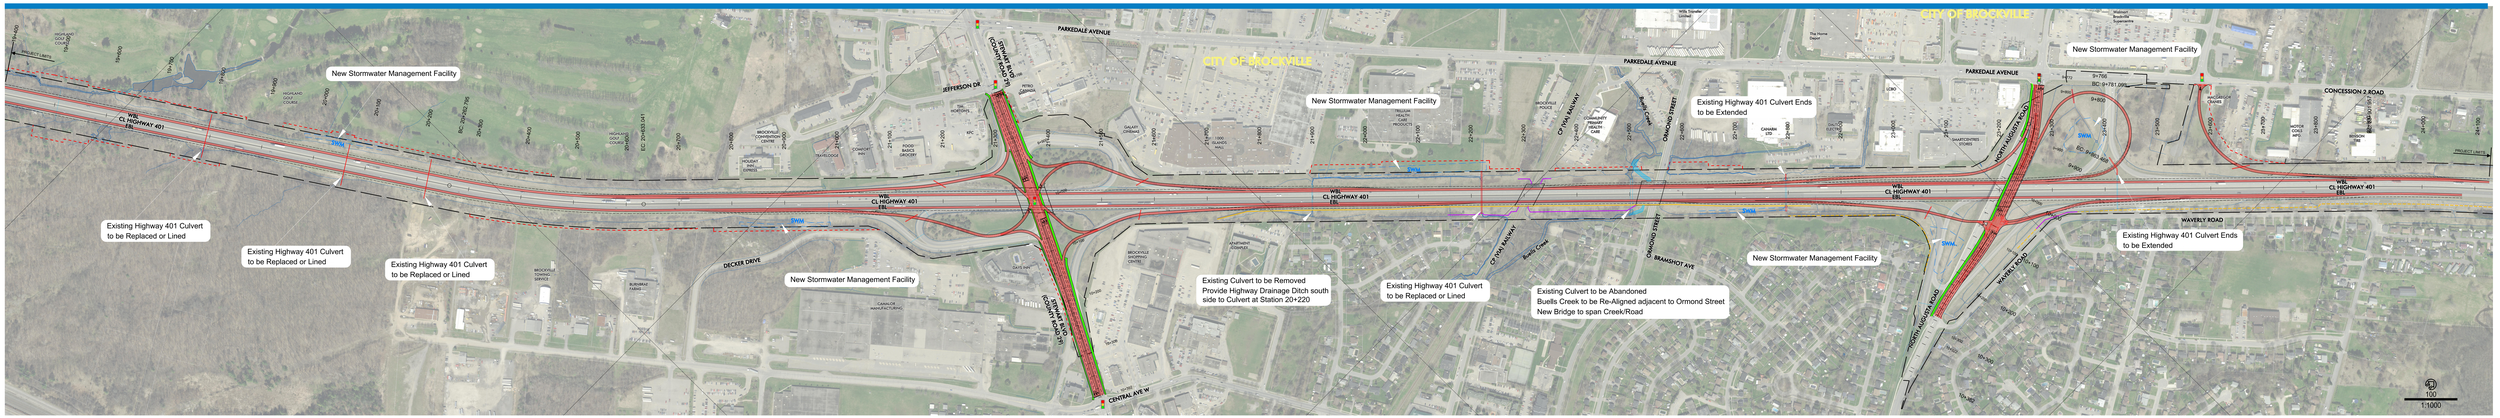
- Limit of MTO right of way
- New Roadway - Initial (6-Lane Highway 401)
- New Roadway - Ultimate (8-Lane Highway 401)
- Property Required - Ultimate (8-Lane Highway 401)
- New Multi-Use Path (MUP)/ Sidewalk
- Traffic Signal
- New Culvert
- Existing Noise Barrier Wall to Remain
- New Noise Barrier Wall
- New Retaining Wall
- SWM Stormwater Management Facility