Highway 401 Technically Preferred Plan

Highway 401 Planning Study - Brockville

LEGEND

- Limit of MTO right of way
- New Roadway - Initial (6-Lane Highway 401)
- New Roadway - Ultimate (8-Lane Highway 401)
- Property Required - Ultimate (8-Lane Highway 401)
- New Multi-Use Path (MUP)/ Sidewalk
- Traffic Signal
- New Culvert
- Existing Noise Barrier Wall to Remain
- New Noise Barrier Wall
- New Retaining Wall
- SWM Stormwater Management Facility
- OB Overhead Bell
- UB Underground Bell
- OH Overhead Hydro
- UH Underground Hydro
- GAS Underground Gas
- TRANS-NORTHERN PIPELINE Underground Pipeline
- UC Underground Cogeco Cable
- OC Overhead Cogeco Cable

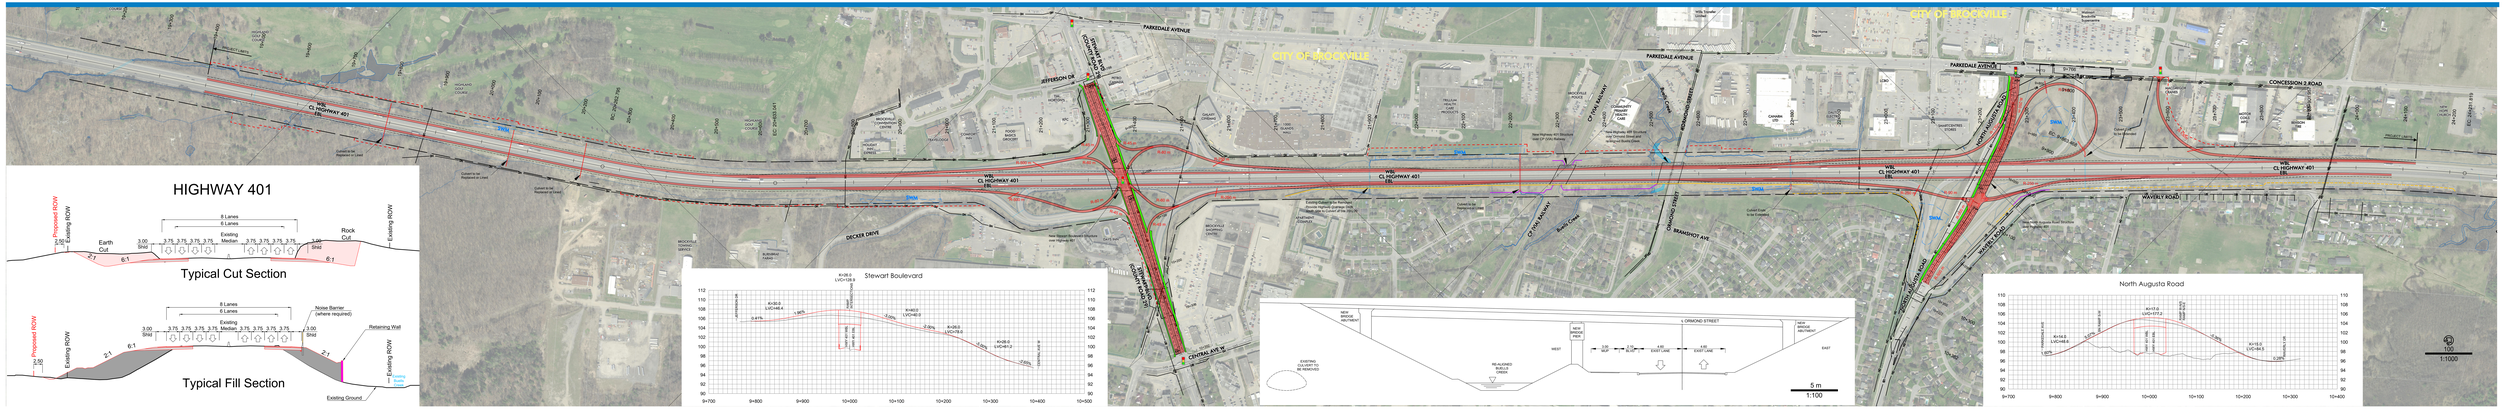

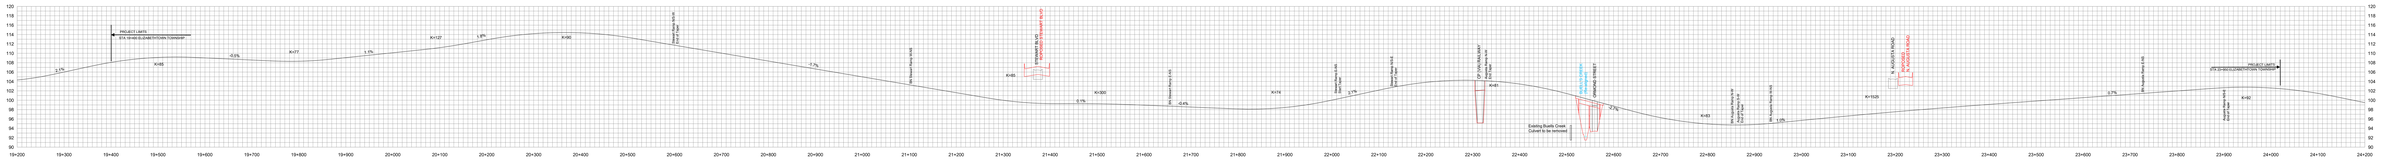

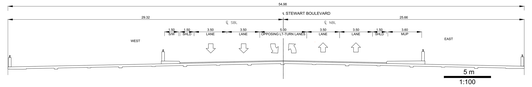

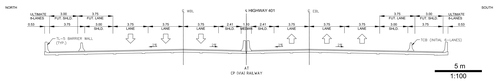

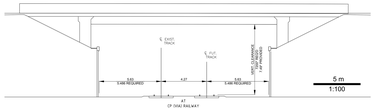

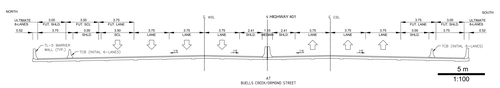

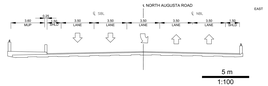

Ontario Stantec